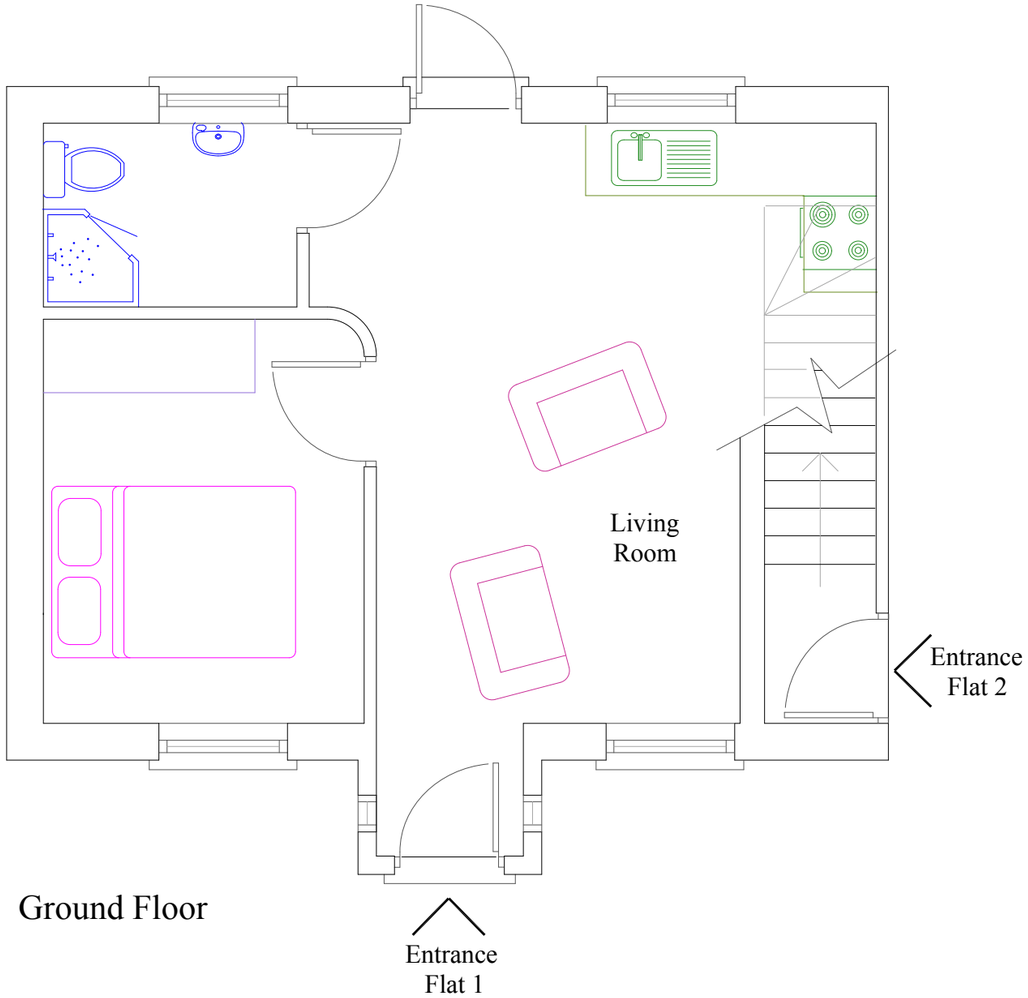

Ground Floor

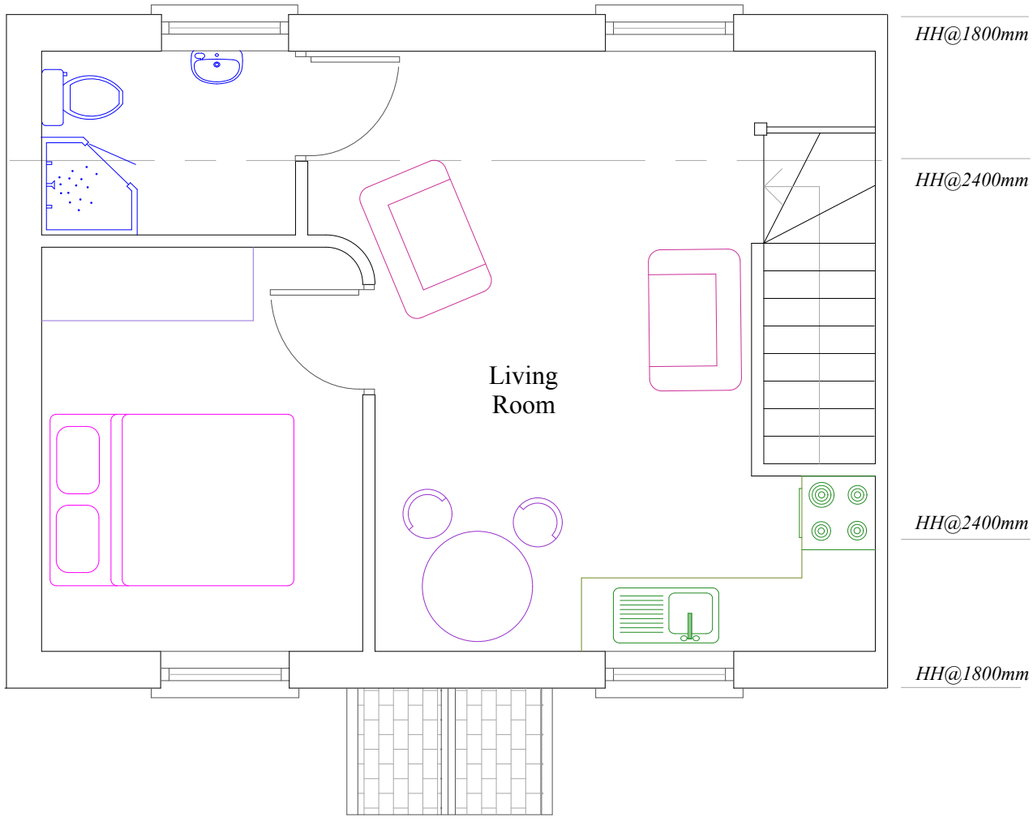

First Floor

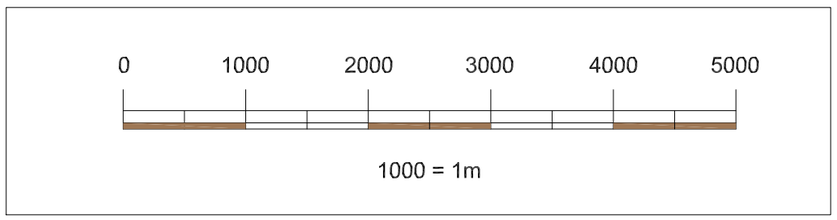

DWG. TITLE Plan View - Proposed			
PROJECT New dwelling to: The Old Vicarage Church Street, St Columb Minor			
CLIENT Porthia		**DATE** March 2008	
SCALE 1:50@A3	**PRO. No.** 250	**DWG.No.** 001	**REV**

Robert Burrows Associates
Architects & Surveyors
Mansion House - Princes Street - Truro - Cornwall - TR1 2RF
Tel: 01872 - 247023 Fax: 01872 - 242455